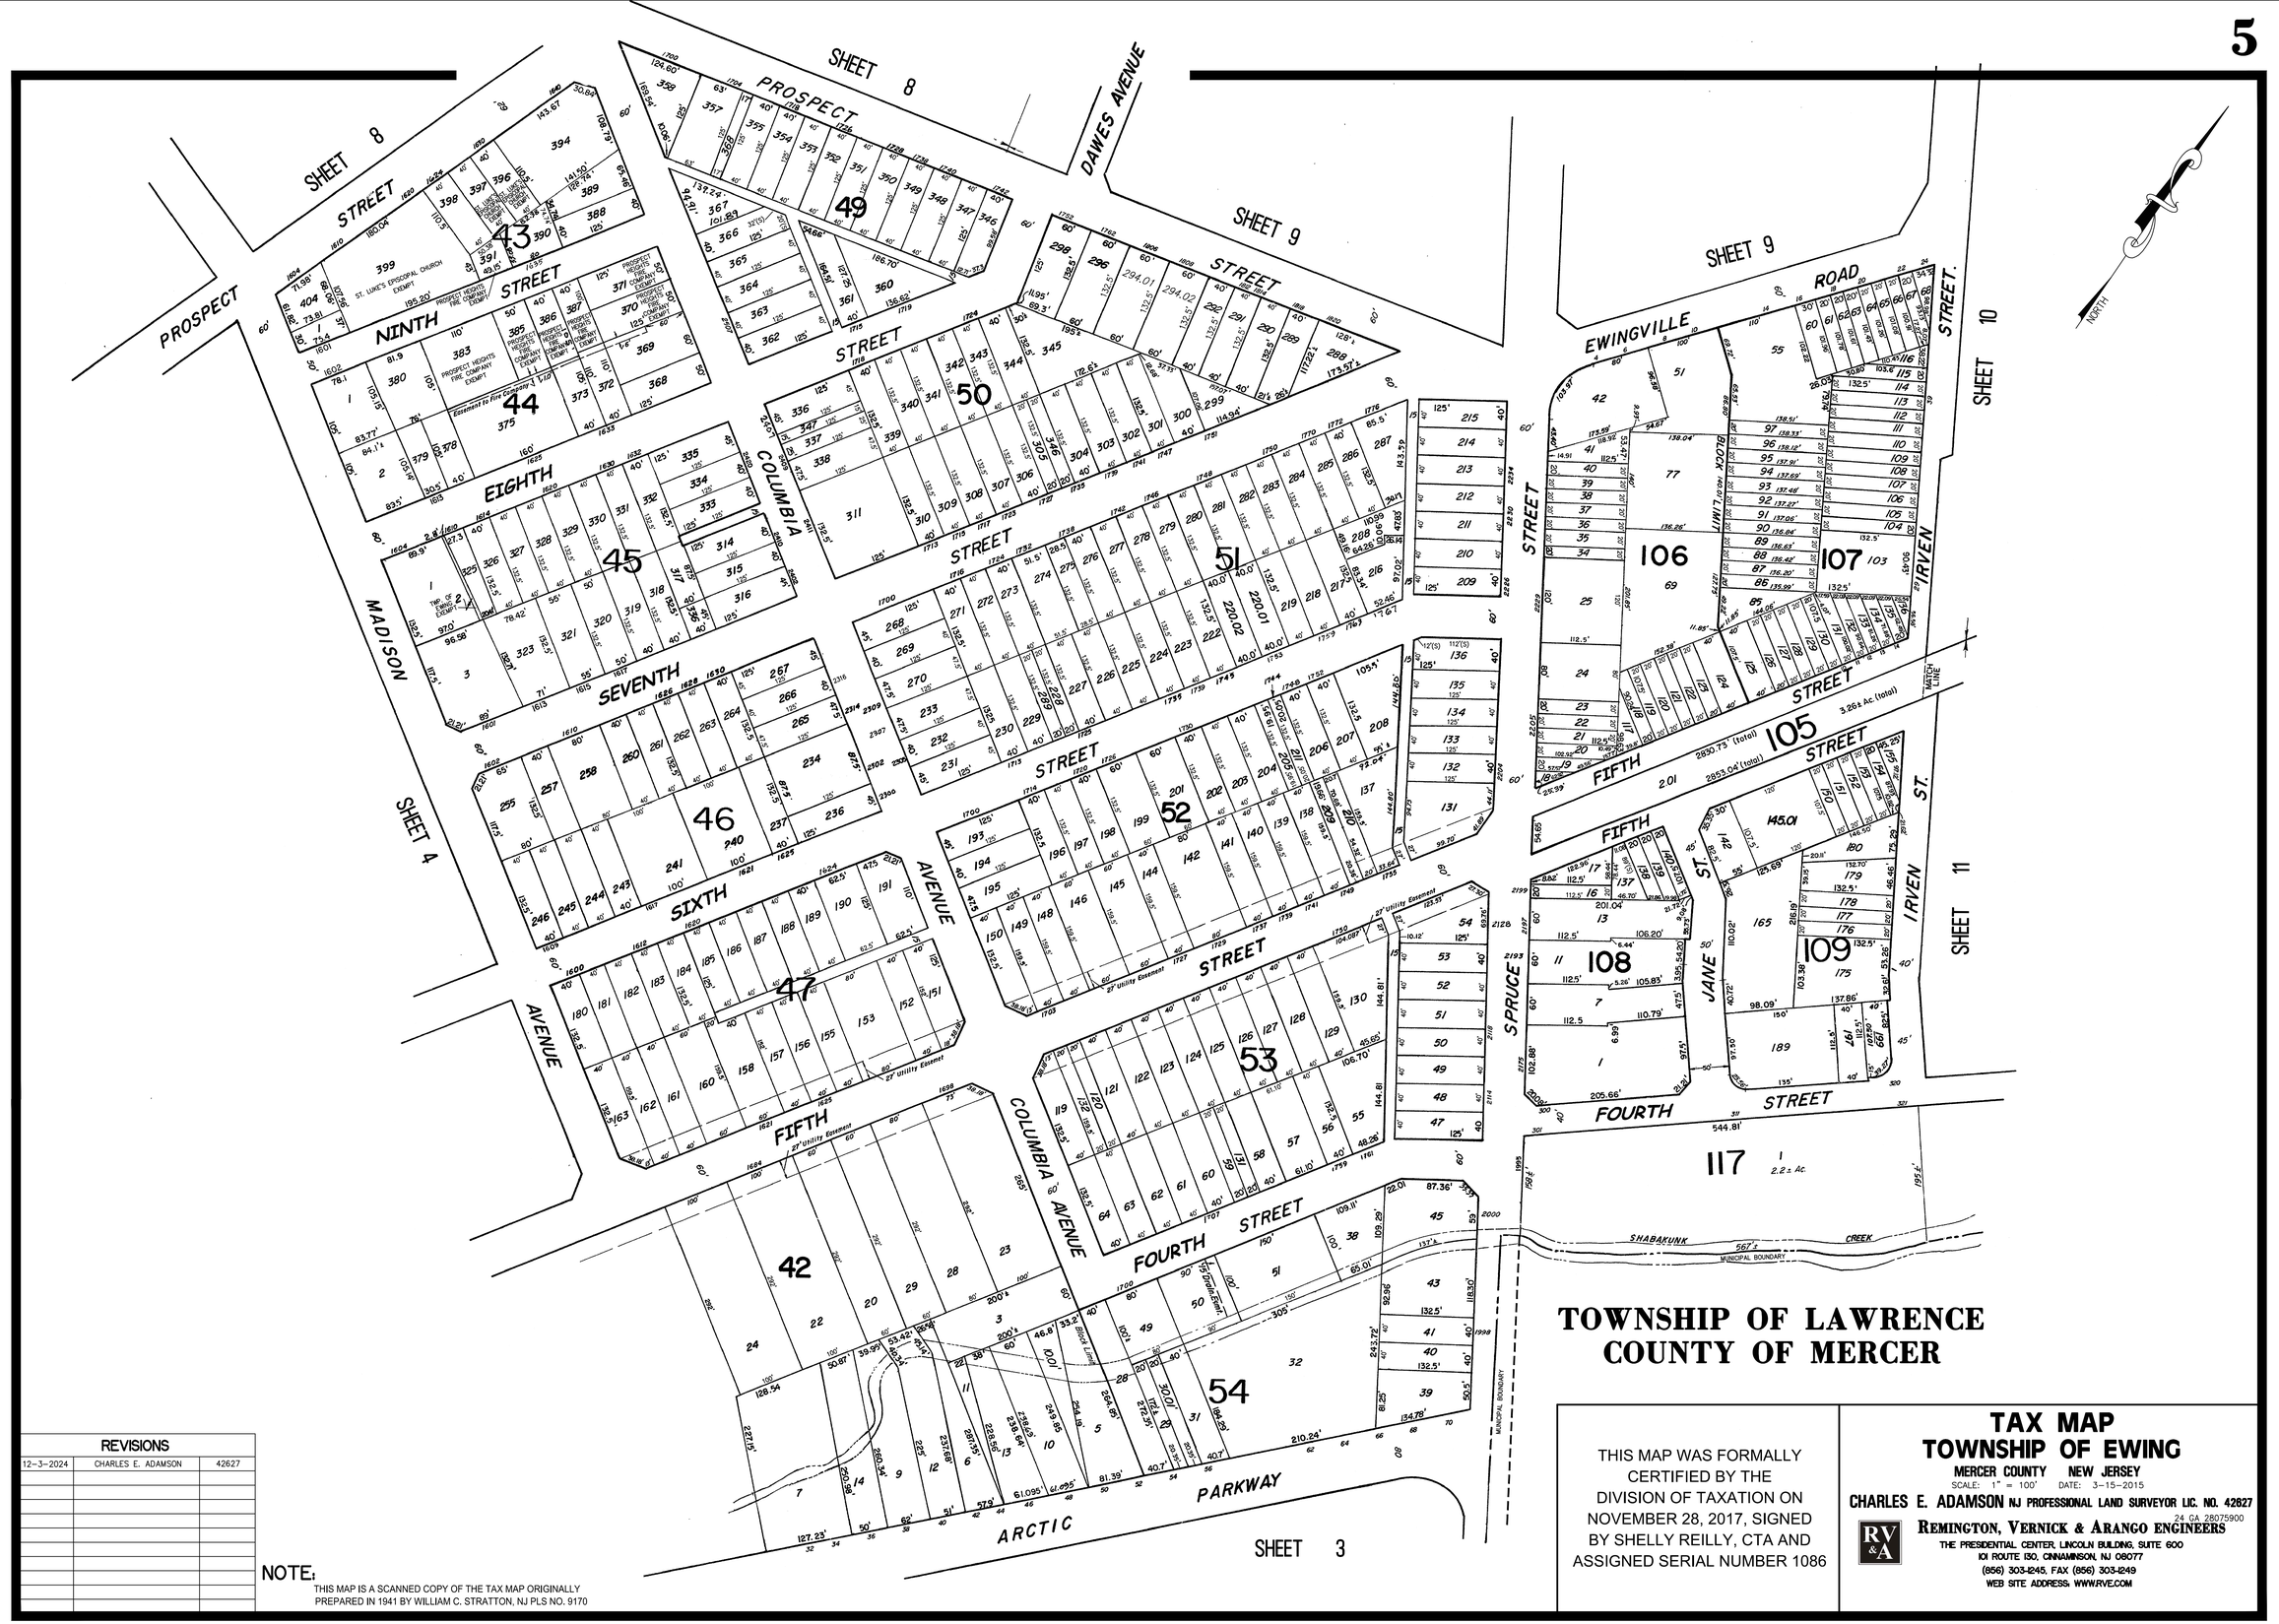

TOWNSHIP OF LAWRENCE
COUNTY OF MERCER

REVISIONS		
12-3-2024	CHARLES E. ADAMSON	42627

NOTE:
THIS MAP IS A SCANNED COPY OF THE TAX MAP ORIGINALLY PREPARED IN 1941 BY WILLIAM C. STRATTON, NJ PLS NO. 9170

THIS MAP WAS FORMALLY CERTIFIED BY THE DIVISION OF TAXATION ON NOVEMBER 28, 2017, SIGNED BY SHELLY REILLY, CTA AND ASSIGNED SERIAL NUMBER 1086

TAX MAP
TOWNSHIP OF EWING

MERCER COUNTY NEW JERSEY

SCALE: 1" = 100' DATE: 3-15-2015

CHARLES E. ADAMSON NJ PROFESSIONAL LAND SURVEYOR LIC. NO. 42827

24 GA 28075900

REMINGTON, VERNICK & ARANGO ENGINEERS

THE PRESIDENTIAL CENTER, LINCOLN BUILDING, SUITE 600
101 ROUTE 130, CINNAMINSON, NJ 08077
(856) 303-1245, FAX (856) 303-1249
WEB SITE ADDRESS: WWW.RVE.COM