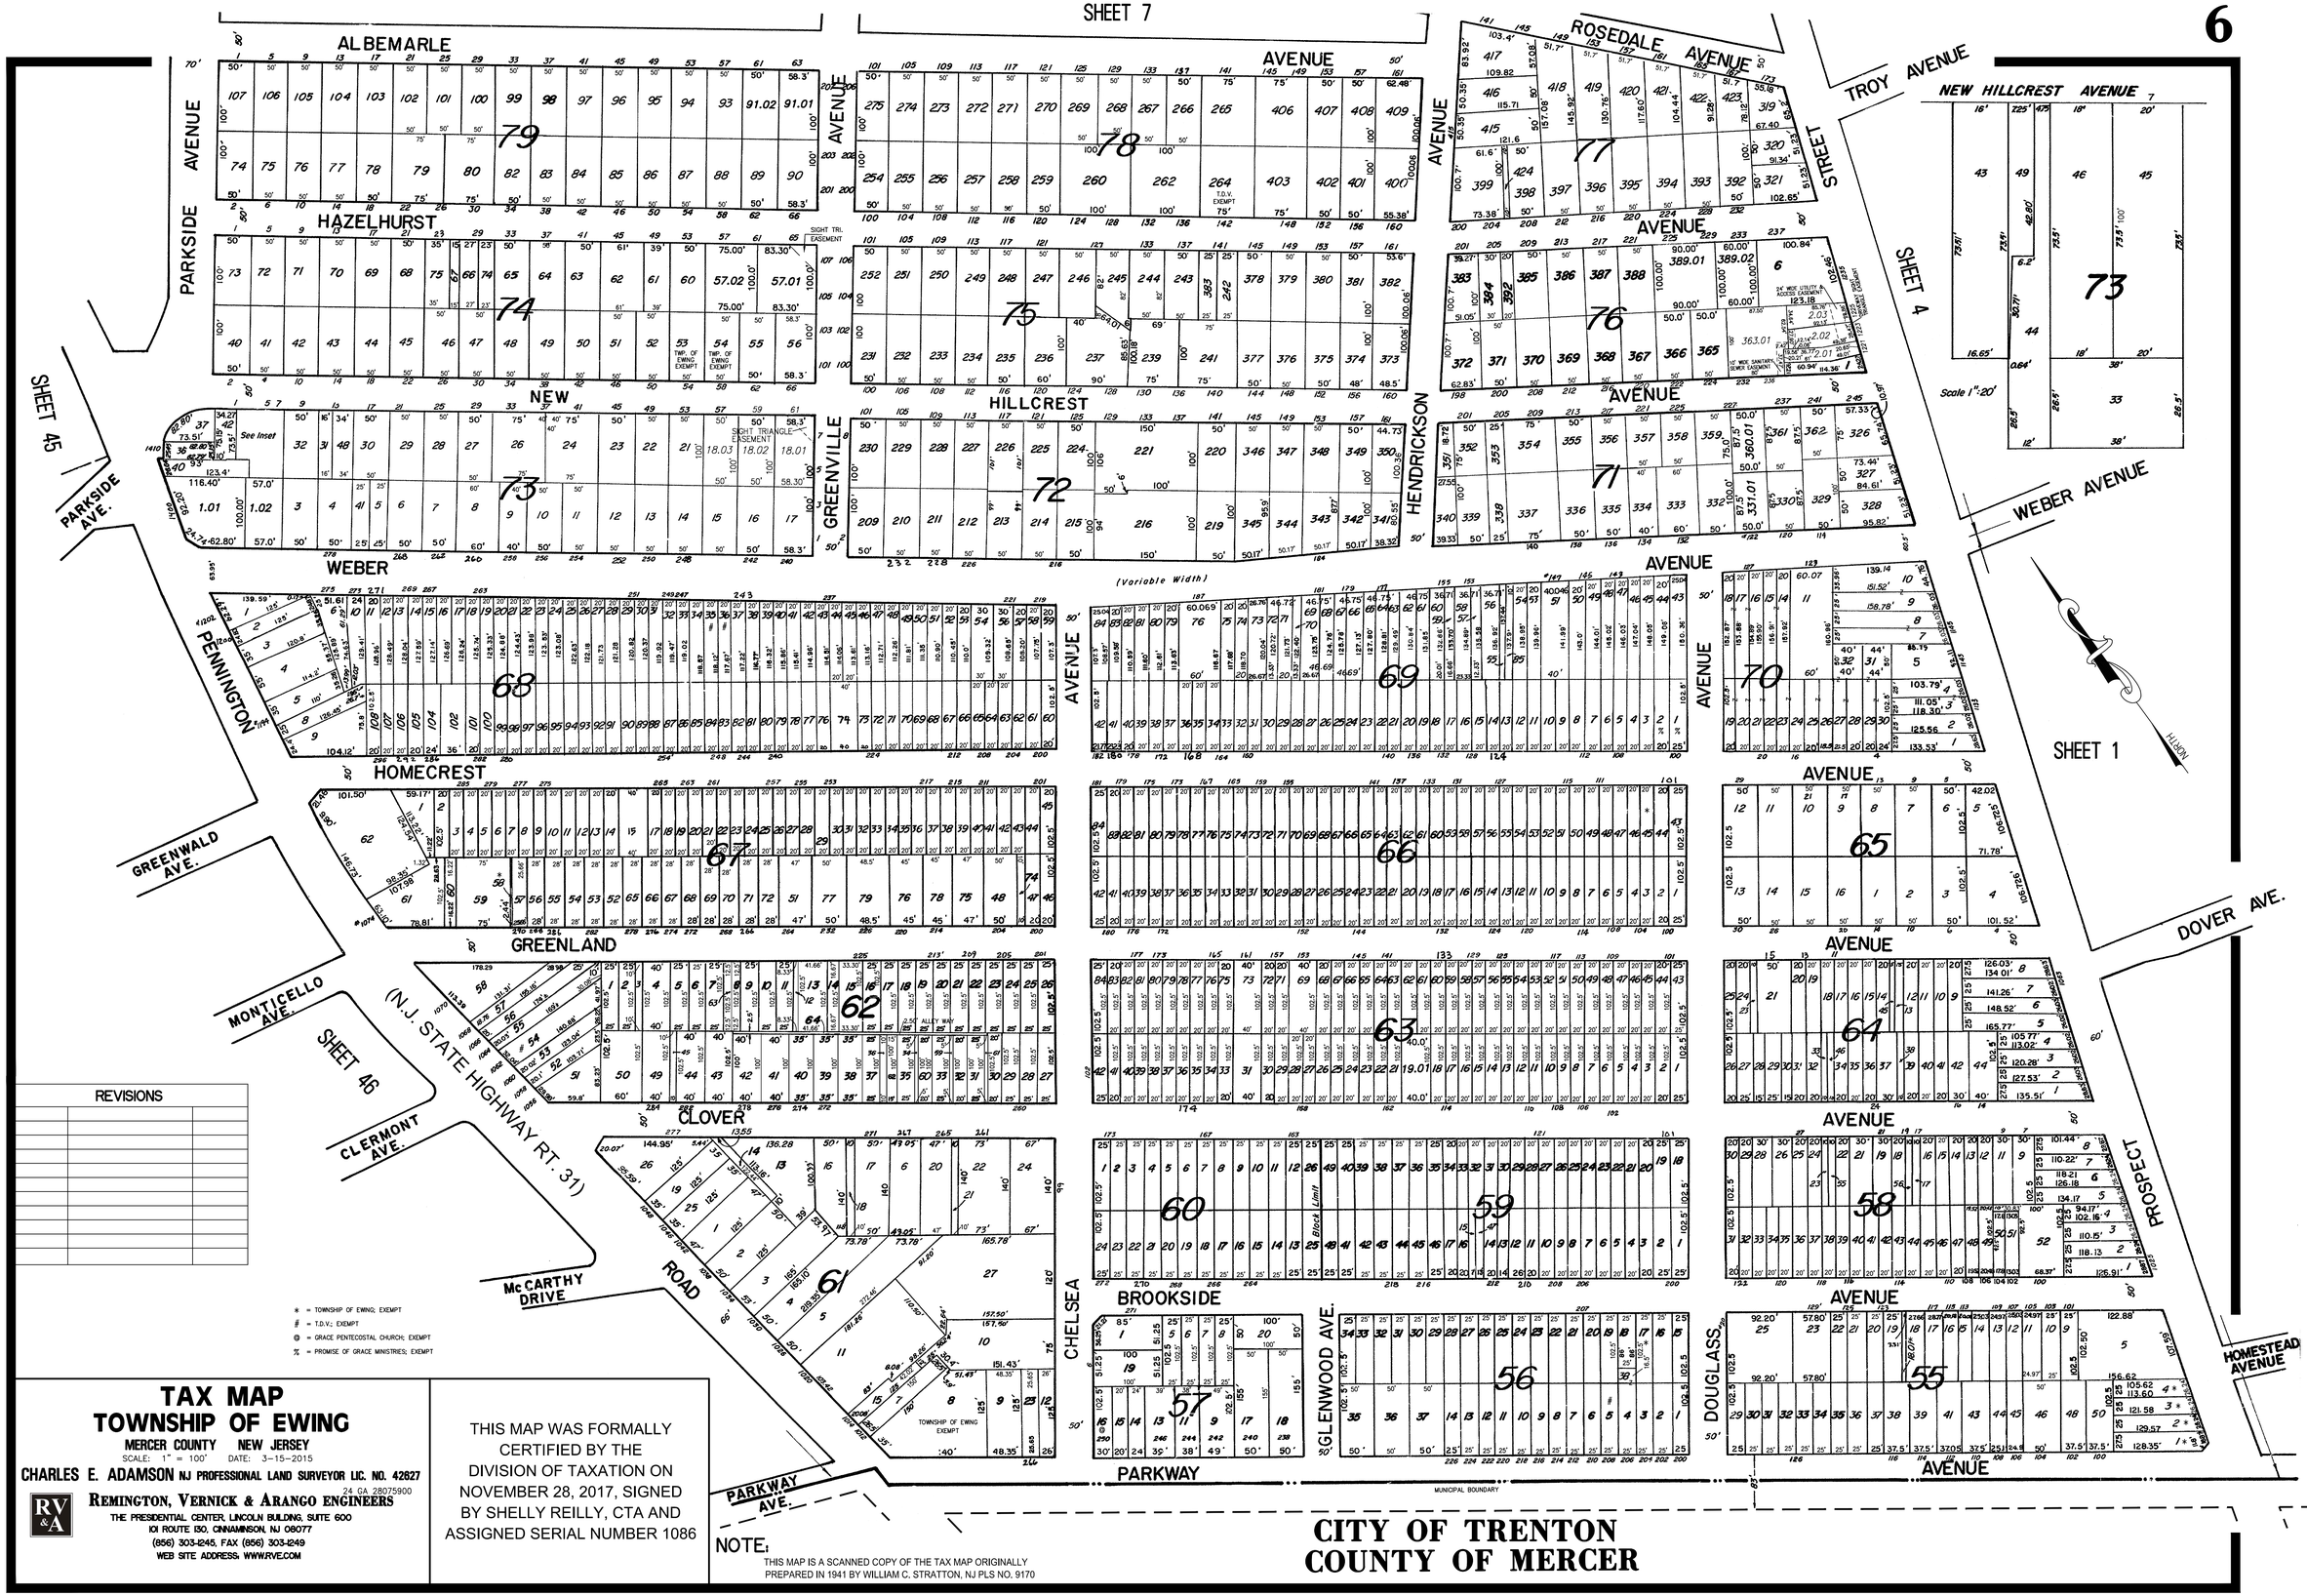
SHEET 7
ALBEMARLE
AVENUE
PARKSIDE
HAZELHURST
NEW
HILLCREST
GREENVILLE
HENDRICKSON
ROSEDALE
STREET
TROY AVENUE
NEW HILLCREST AVENUE
SHEET 4
SHEET 45
PARKSIDE AVE.
WEBER
WEBER AVENUE
PENNINGTON
HOMECREST
GREENWALD AVE.
GREENLAND
MONTICELLO AVE.
SHEET 46
(N.J. STATE HIGHWAY RT. 31)
CLOVER
CLERMONT AVE.
McCARTHY DRIVE
ROAD
BROOKSIDE
CHELSEA
GLENWOOD AVE.
PARKWAY
PARKWAY AVE.
DOUGLASS
PROSPECT
HOMESTEAD AVENUE
DOVER AVE.
SHEET 1
NORTH
Scale 1" = 20'
(Variable Width)
Block Limit
MUNICIPAL BOUNDARY
REVISIONS
* = TOWNSHIP OF EWING; EXEMPT
# = T.D.V.; EXEMPT
@ = GRACE PENTECOSTAL CHURCH; EXEMPT
% = PROMISE OF GRACE MINISTRIES; EXEMPT
TAX MAP
TOWNSHIP OF EWING
MERCER COUNTY NEW JERSEY
SCALE: 1" = 100' DATE: 3-15-2015
CHARLES E. ADAMSON NJ PROFESSIONAL LAND SURVEYOR LIC. NO. 42627
24 GA 28075900
REMINGTON, VERNICK & ARANGO ENGINEERS
THE PRESIDENTIAL CENTER, LINCOLN BUILDING, SUITE 600
101 ROUTE 130, CINNAMINSON, NJ 08077
(856) 303-1245, FAX (856) 303-1249
WEB SITE ADDRESS: WWW.RVE.COM
THIS MAP WAS FORMALLY CERTIFIED BY THE DIVISION OF TAXATION ON NOVEMBER 28, 2017, SIGNED BY SHELLY REILLY, CTA AND ASSIGNED SERIAL NUMBER 1086
NOTE: THIS MAP IS A SCANNED COPY OF THE TAX MAP ORIGINALLY PREPARED IN 1941 BY WILLIAM C. STRATTON, NJ PLS NO. 9170
CITY OF TRENTON
COUNTY OF MERCER