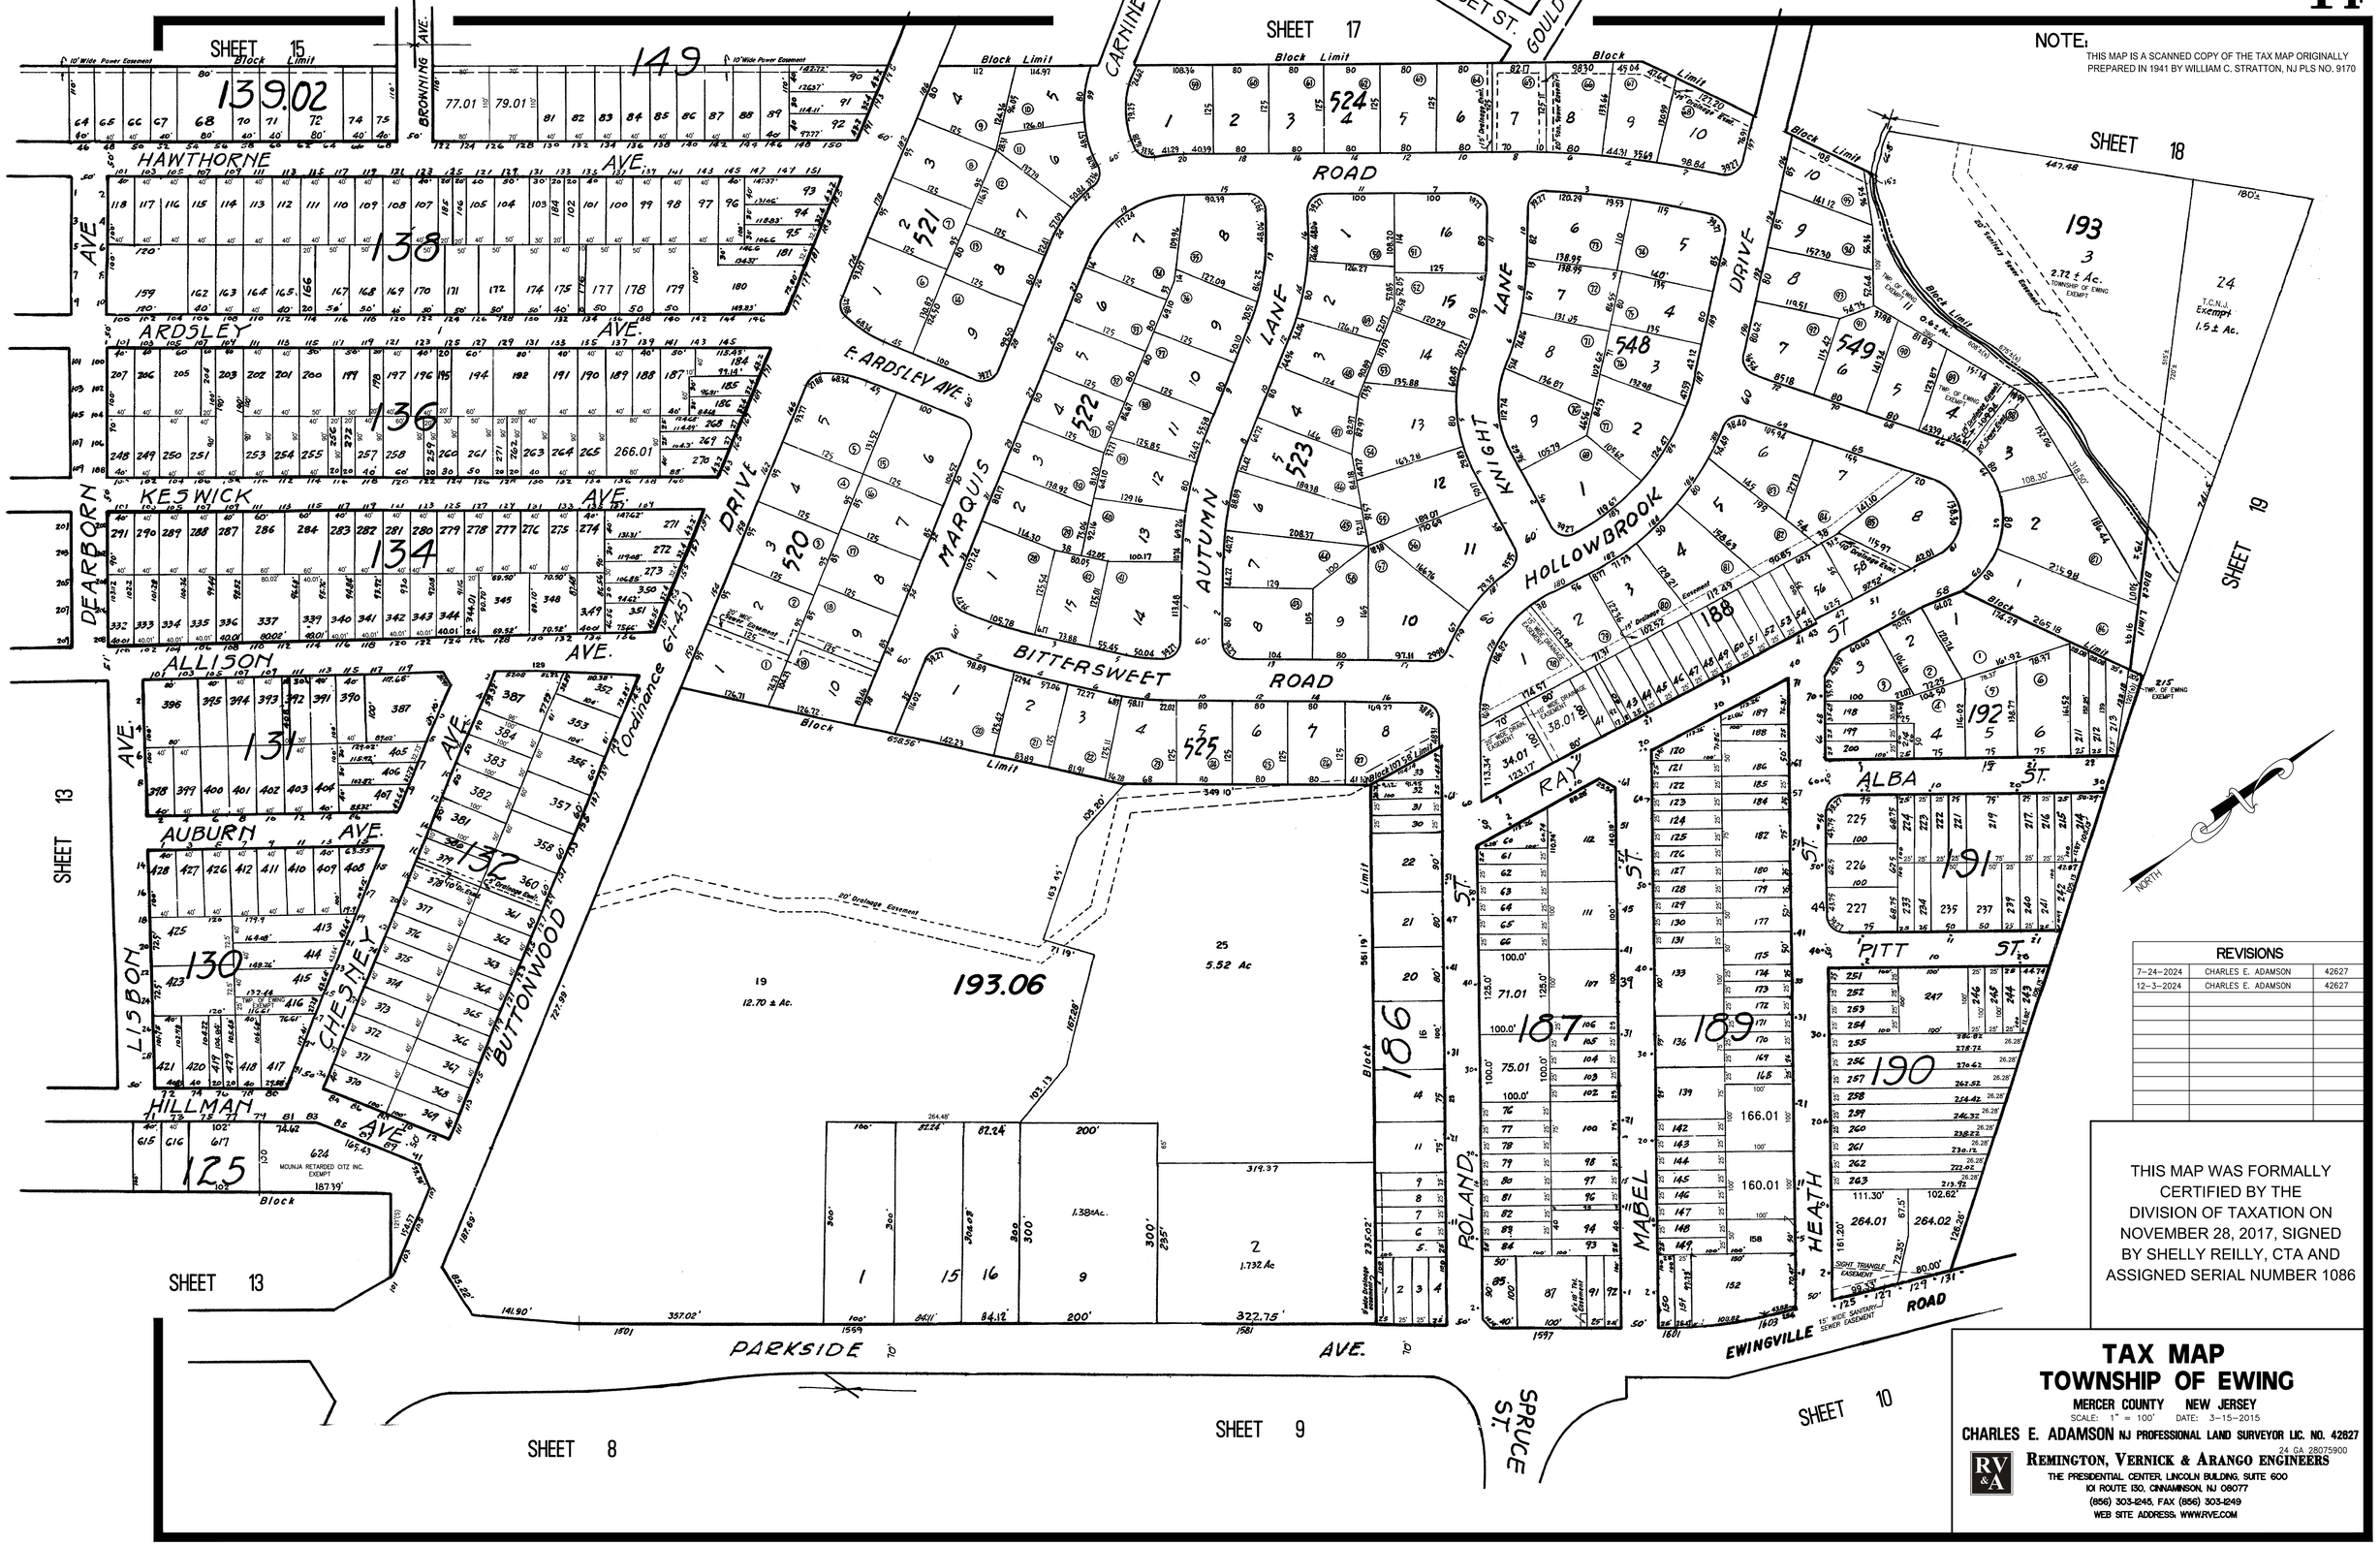
SHEET 15
SHEET 17
SHEET 18
SHEET 19
SHEET 13
SHEET 8
SHEET 9
SHEET 10
HAWTHORNE AVE.
ARDSLEY AVE.
KESWICK AVE.
ALLISON AVE.
AUBURN AVE.
HILLMAN AVE.
DEARBORN
LISBON
CHESLEY
BUTTONWOOD
BRONNING AVE.
CARNINE AVE.
SOMERSET ST.
GOULD AVE.
E. ARDSLEY AVE.
MARQUIS DRIVE
AUTUMN LANE
KNIGHT LANE
HOLLOWBROOK DRIVE
BITTERSWEET ROAD
RAY ST.
ALBA ST.
PITT ST.
ROLAND ST.
MABEL ST.
HEATH ST.
SPRUCE ST.
PARKSIDE AVE.
EWINGVILLE ROAD
(Ordinance 6-1-45)
NORTH
NOTE:
THIS MAP IS A SCANNED COPY OF THE TAX MAP ORIGINALLY PREPARED IN 1941 BY WILLIAM C. STRATTON, NJ PLS NO. 9170
REVISIONS
7-24-2024 CHARLES E. ADAMSON 42627
12-3-2024 CHARLES E. ADAMSON 42627
THIS MAP WAS FORMALLY CERTIFIED BY THE DIVISION OF TAXATION ON NOVEMBER 28, 2017, SIGNED BY SHELLY REILLY, CTA AND ASSIGNED SERIAL NUMBER 1086
TAX MAP
TOWNSHIP OF EWING
MERCER COUNTY NEW JERSEY
SCALE: 1" = 100' DATE: 3-15-2015
CHARLES E. ADAMSON NJ PROFESSIONAL LAND SURVEYOR LIC. NO. 42827
24 GA 28075900
REMINGTON, VERNICK & ARANGO ENGINEERS
THE PRESIDENTIAL CENTER, LINCOLN BUILDING, SUITE 600
101 ROUTE 130, CINNAMINSON, NJ 08077
(856) 303-1245, FAX (856) 303-1249
WEB SITE ADDRESS: WWW.RVE.COM