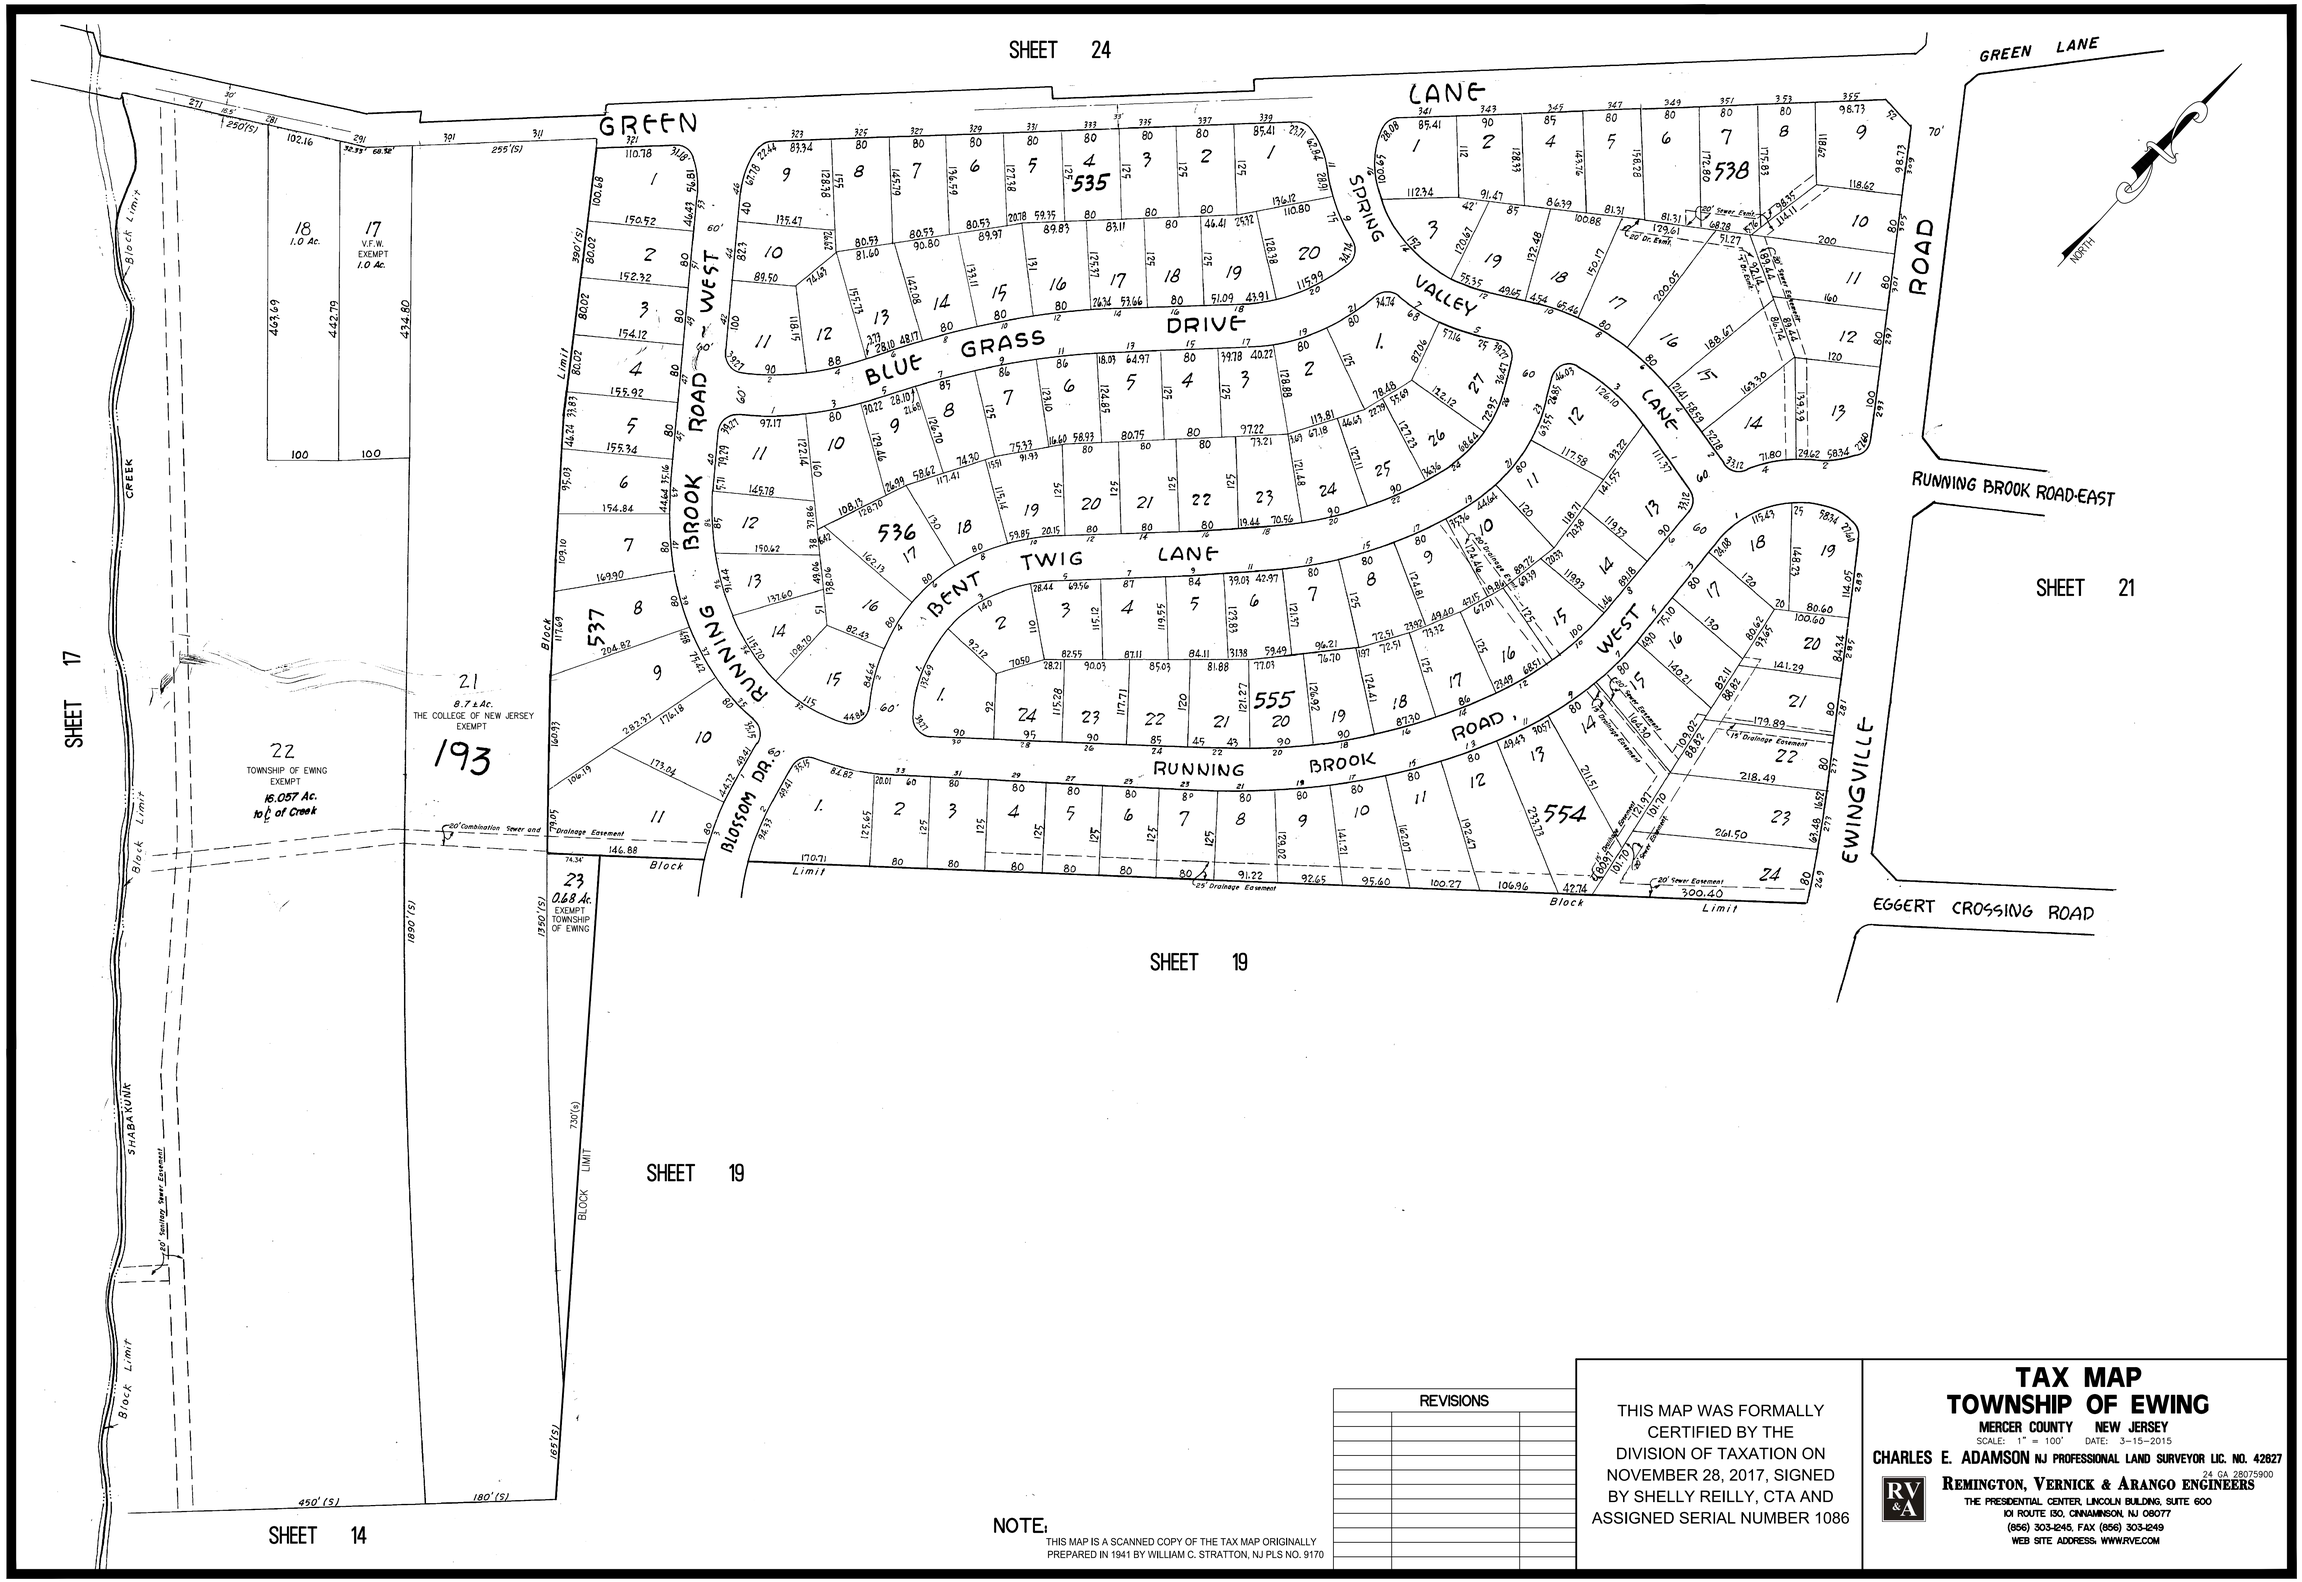
SHEET 24
SHEET 17
SHEET 21
SHEET 19
SHEET 19
SHEET 14
GREEN LANE
GREEN LANE
RUNNING BROOK ROAD-EAST
EGGERT CROSSING ROAD
NORTH
RUNNING BROOK ROAD WEST
RUNNING BROOK ROAD
EWINGVILLE ROAD
BLUE GRASS DRIVE
SPRING VALLEY LANE
BENT TWIG LANE
BLOSSOM DR.
SHABAKUNK CREEK
Block Limit
BLOCK LIMIT
18
1.0 Ac.
17
V.F.W.
EXEMPT
1.0 Ac.
21
8.7 ± Ac.
THE COLLEGE OF NEW JERSEY
EXEMPT
193
22
TOWNSHIP OF EWING
EXEMPT
16.057 Ac.
to ℄ of Creek
23
0.68 Ac.
EXEMPT
TOWNSHIP
OF EWING
20' Combination Sewer and Drainage Easement
25' Drainage Easement
20' Sewer Easement
20' Sewer Easement
20' Sewer Easement
20' Sewer Easement
20' Drainage Easement
15' Drainage Easement
20' Sewer Easement
20' Sewer Easement
20' Sewer Easement
20' Sewer